© Crown Copyright and database right [2011]. Ordnance Survey [100021328]

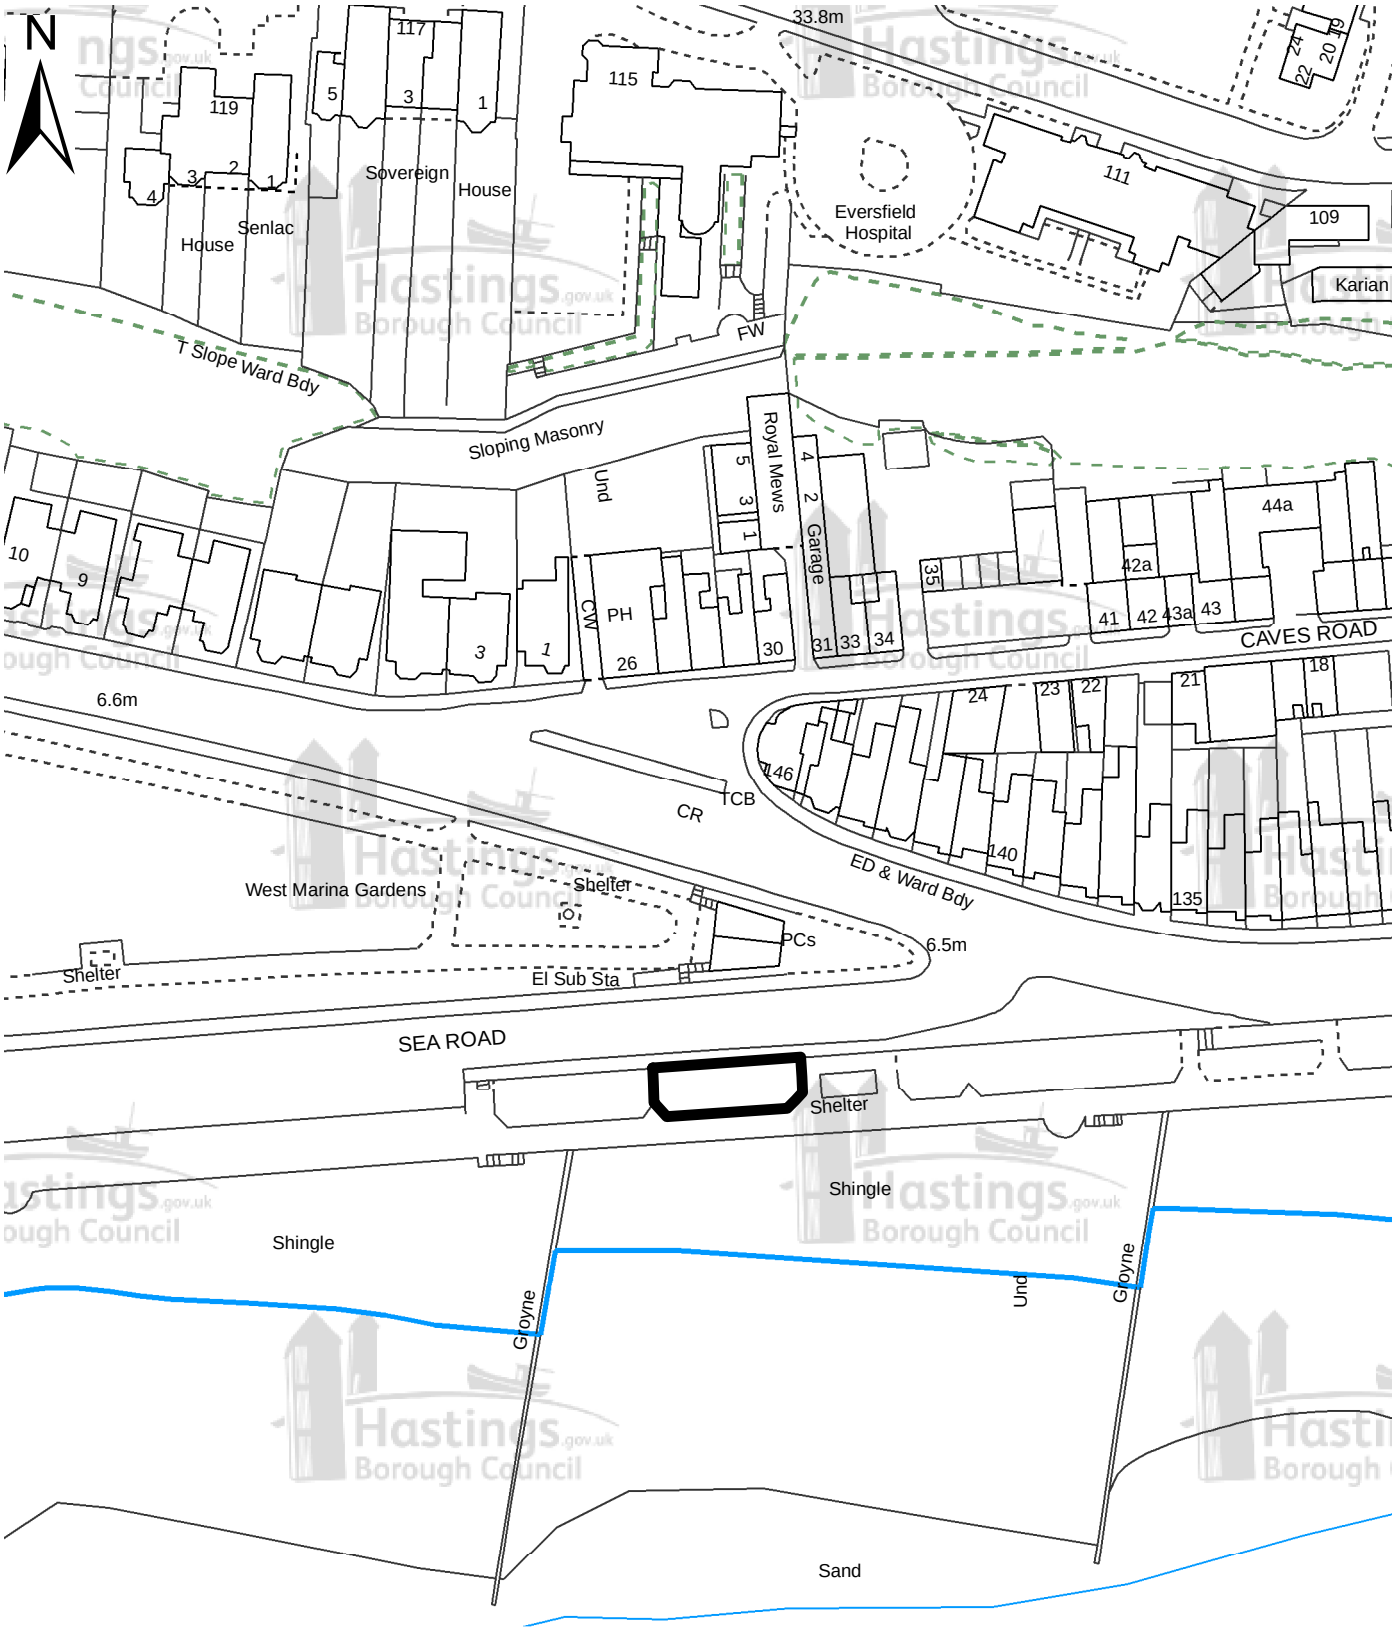

Proposed Seafront Play Spaces

Hastings.gov.uk Borough Council

Site 4

Date: NOV 11

Scale: 1:1,250