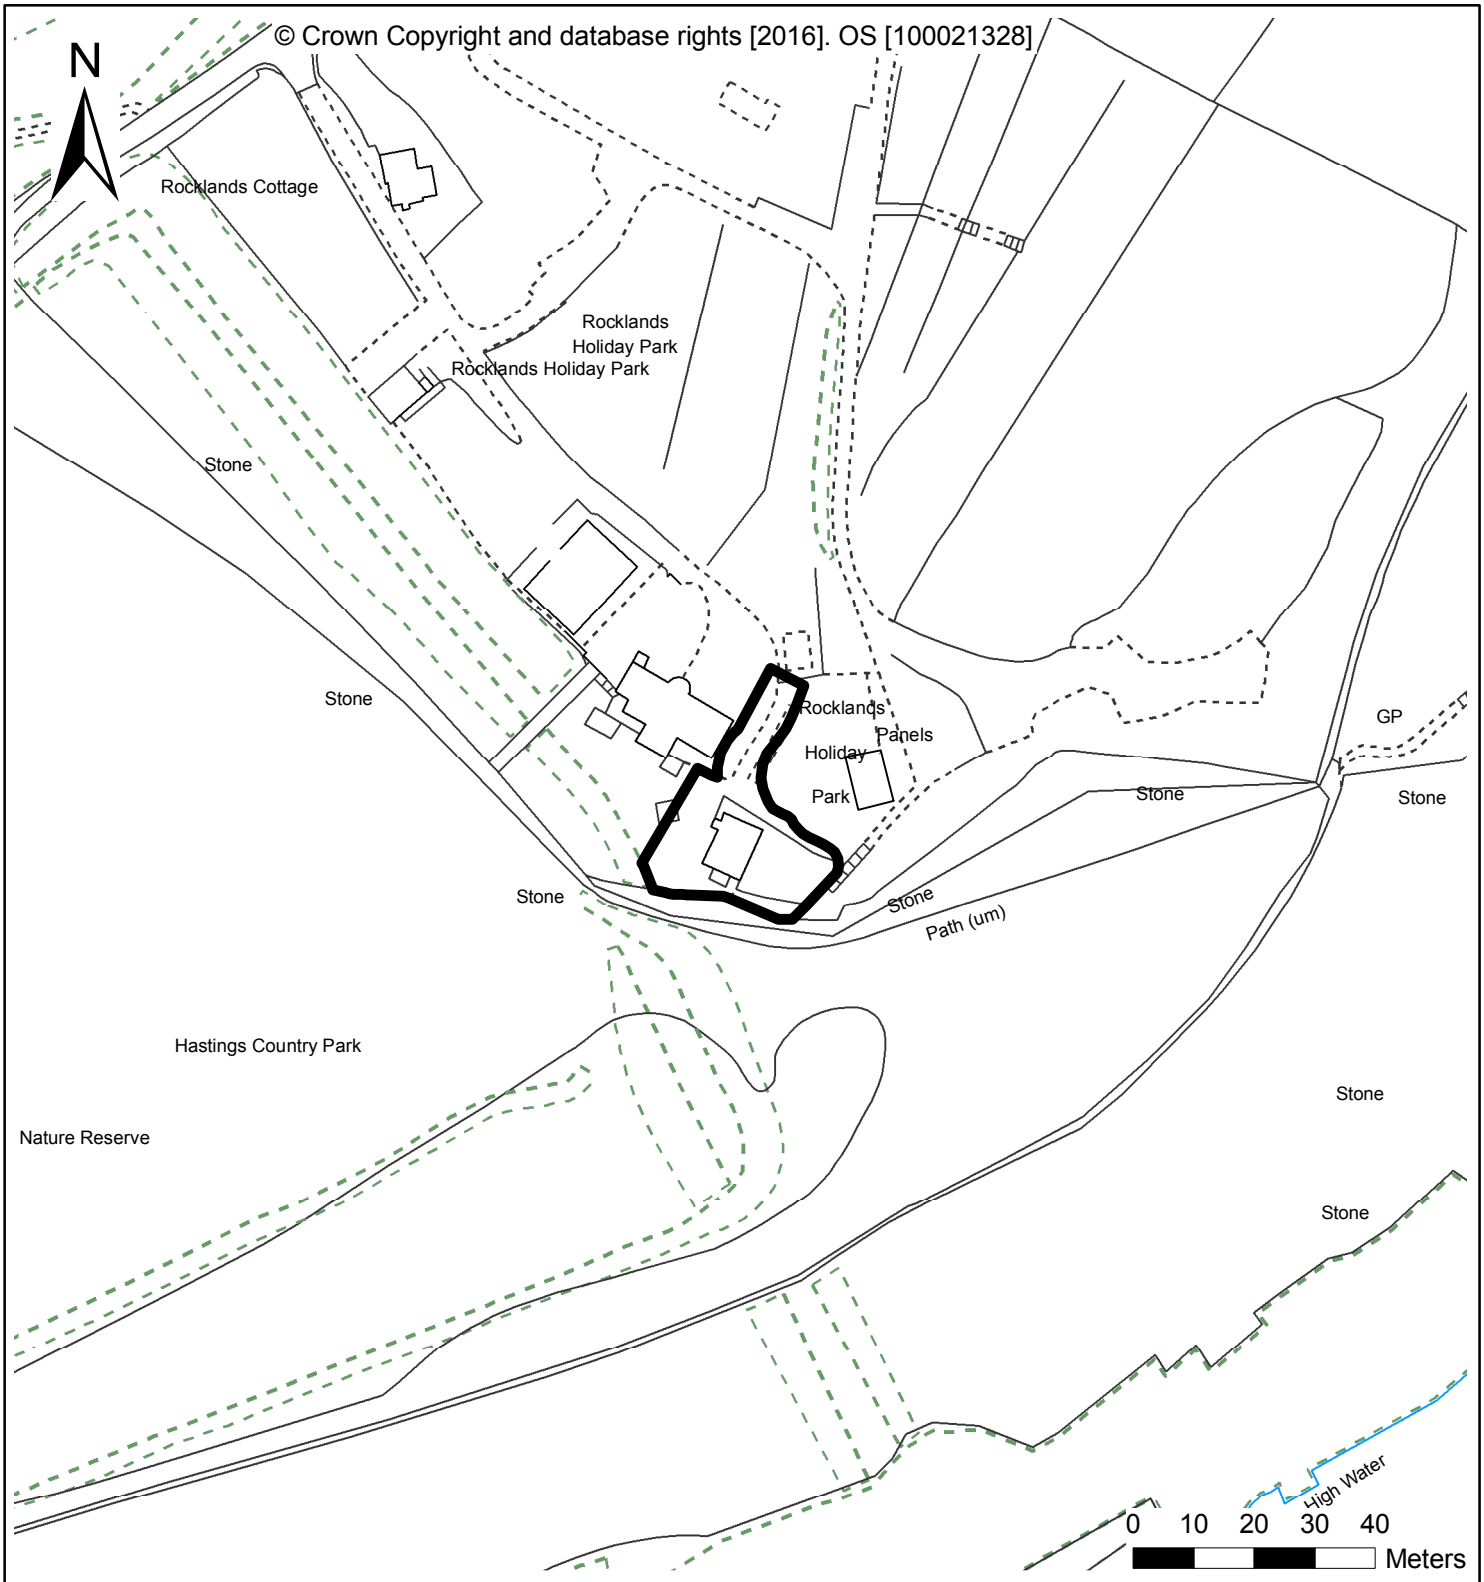

Rocklands Private Caravan Park
Rocklands Lane
Hastings
TN35 5DY

Discharge of condition 4 (details of the planting scheme and soft landscaping), 6 (archaeological monitoring), 7 (foul and surface water drainage scheme) and 8 (external colour scheme) of Appeal A ref. APP/B1415/C/15/3029007 - (EN/15/00028)

Assistant Director Housing & Built Environment
Hastings Borough Council,
Aquila House, Breeds Place,
Hastings, East Sussex TN34 3UY
Tel: 01424 451090
email: dcenquiries@hastings.gov.uk

Date: HS/CD/16/00655

Scale: 1:1,250

Application No. HS/CD/16/00655

Use of this data is subject to terms and conditions. You are granted a non-exclusive, royalty free, revocable licence solely to view the Licensed Data for non-commercial purposes for the period during which Hastings Borough Council makes it available. You are not permitted to copy, sub-license, distribute, sell or otherwise make available the Licenced Data to third parties in any form. Third party rights to enforce the terms of this licence shall be reserved to OS.