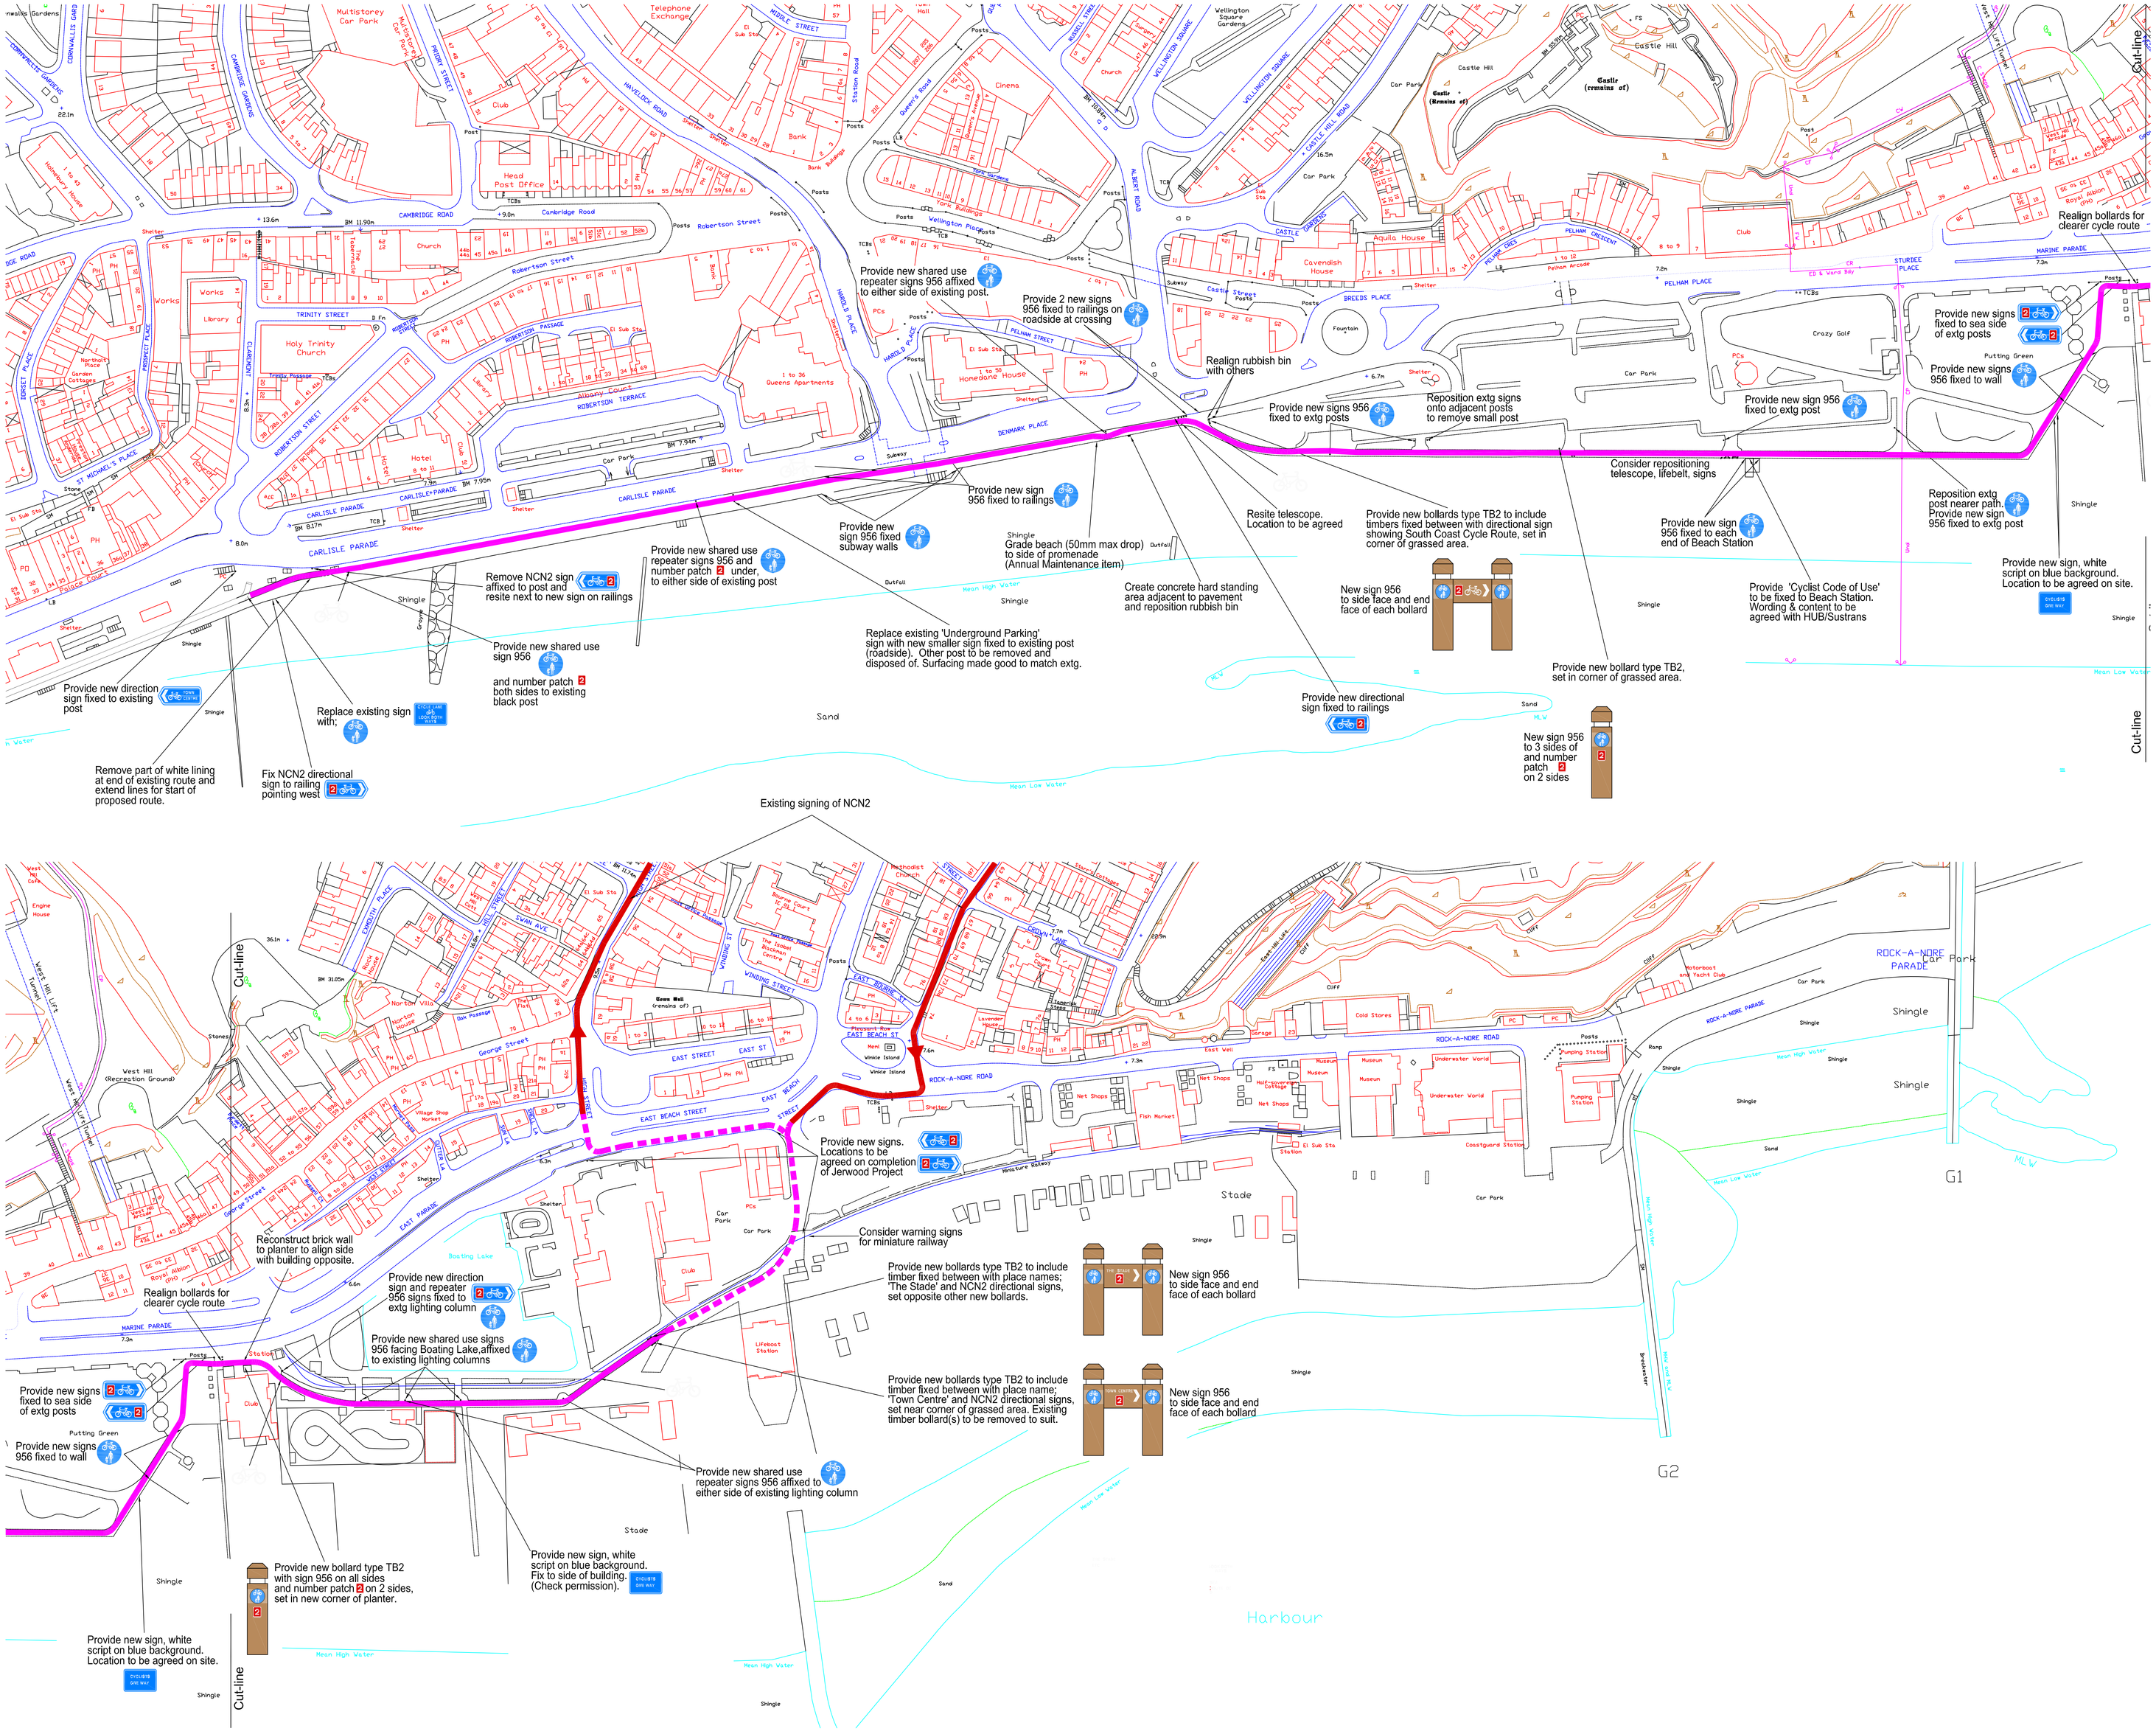

NOTES

1. KEY:
   - Denotes 'Shared Use Cycle Route.
   - Denotes existing signing of NCN2 Route.
   - Denotes link with existing Route.
   - Denotes cycling symbol 1057 stenciled on pavement surface.
2. Signs 956 - All on route signs to be 150mm dia.
   - All off route signs to be 300mm dia.
3. Once signage is complete, remove existing signing (eg NCN2) on the A259.

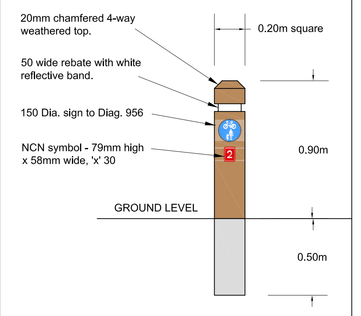

General Timber Bollard Detail

Hastings Borough Council

Public Realm and Leisure Directorate

Aquila House
Breeds Place,
Hastings,
East Sussex
TN34 3UY
Telephone (01424) 451066
Facsimile (01424) 451678

Title:
Proposed Extension of
Seaside Cycle Route
General Layout Plan of Works

Scale:	1:1000		
Date:	Jan 2011	Drawn	AMB
Drawing No.	BF/P1/3/2		
Revision			